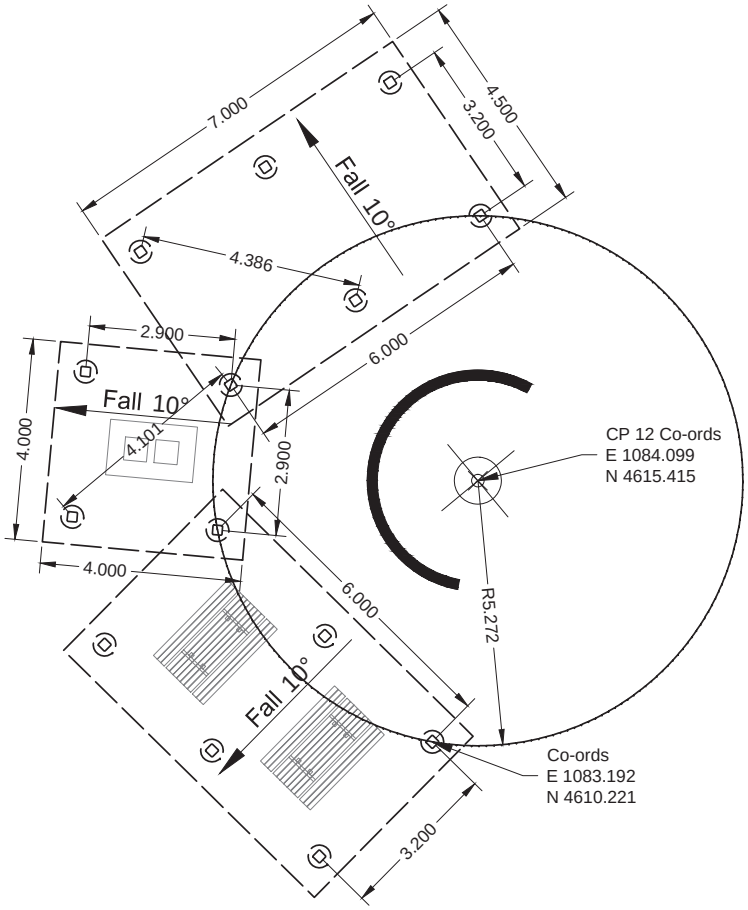

PLAN 1/1 SHELTER SETOUT

Scale 1:100

PRELIMINARY
NOT FOR CONSTRUCTION

Sym.	Description	Date
A		

REVISIONS

JAMES PIERCE & ASSOCIATES
CONSULTING ENGINEERS
james@pierce.net.au t (07) 3899 2085

© Copyright 2010
James Pierce & Associates. This design & drawing is confidential and shall only be used for the purpose & extent of this current project.

PROPOSED ALL ABILITIES PLAYGROUND
LAKE ALFORD, TRIPLE PICNIC SHELTER
for GYMPIE REGIONAL COUNCIL

SETOUT

OUTDOOR STRUCTURES AUSTRALIA

Scales	as shown when A3
Approved	
Created 28-10-2010	1 of 7
Dwg No. 10-30-1	Rev. -